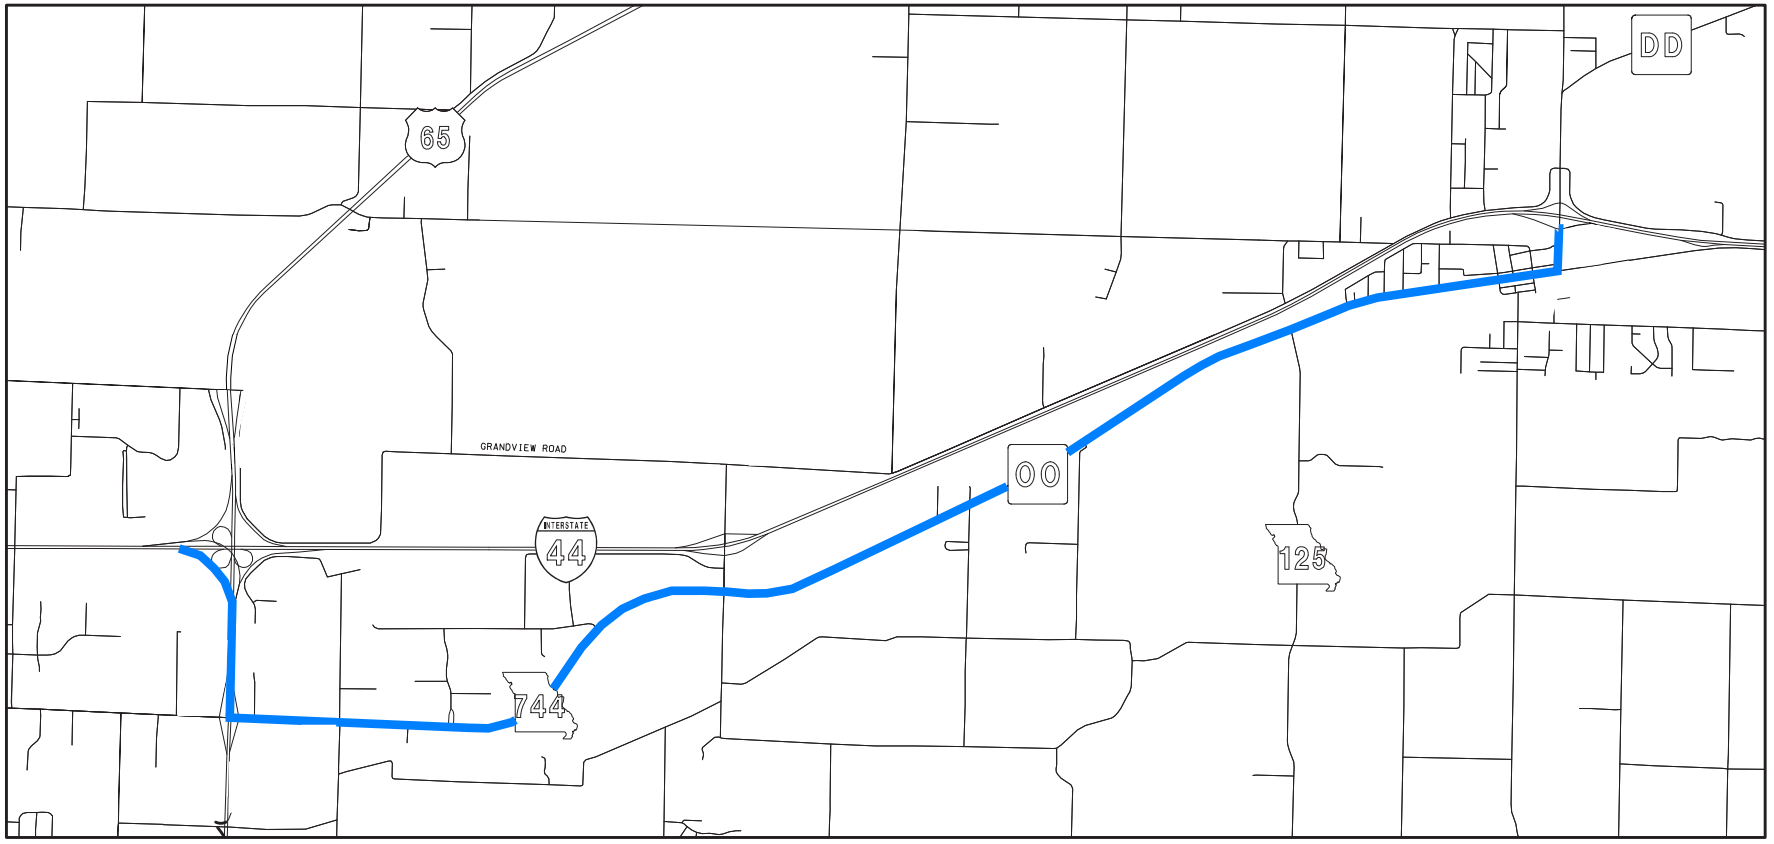

NOT TO SCALE

DATE PREPARED
12/3/2020

ROUTE	STATE
I-44	MO
DISTRICT	SHEET NO.
SW	

COUNTY
GREENE

JOB NO.
J8I3147

CONTRACT ID.

PROJECT NO.

BRIDGE NO.

DESCRIPTION	DATE

MISSOURI HIGHWAYS AND TRANSPORTATION COMMISSION
105 WEST CAPITOL
JEFFERSON CITY, MO 65102
1-888-ASK-MODOT (1-888-275-6636)

IF A SEAL IS PRESENT ON THIS SHEET IT HAS BEEN ELECTRONICALLY SEALED AND DATED.