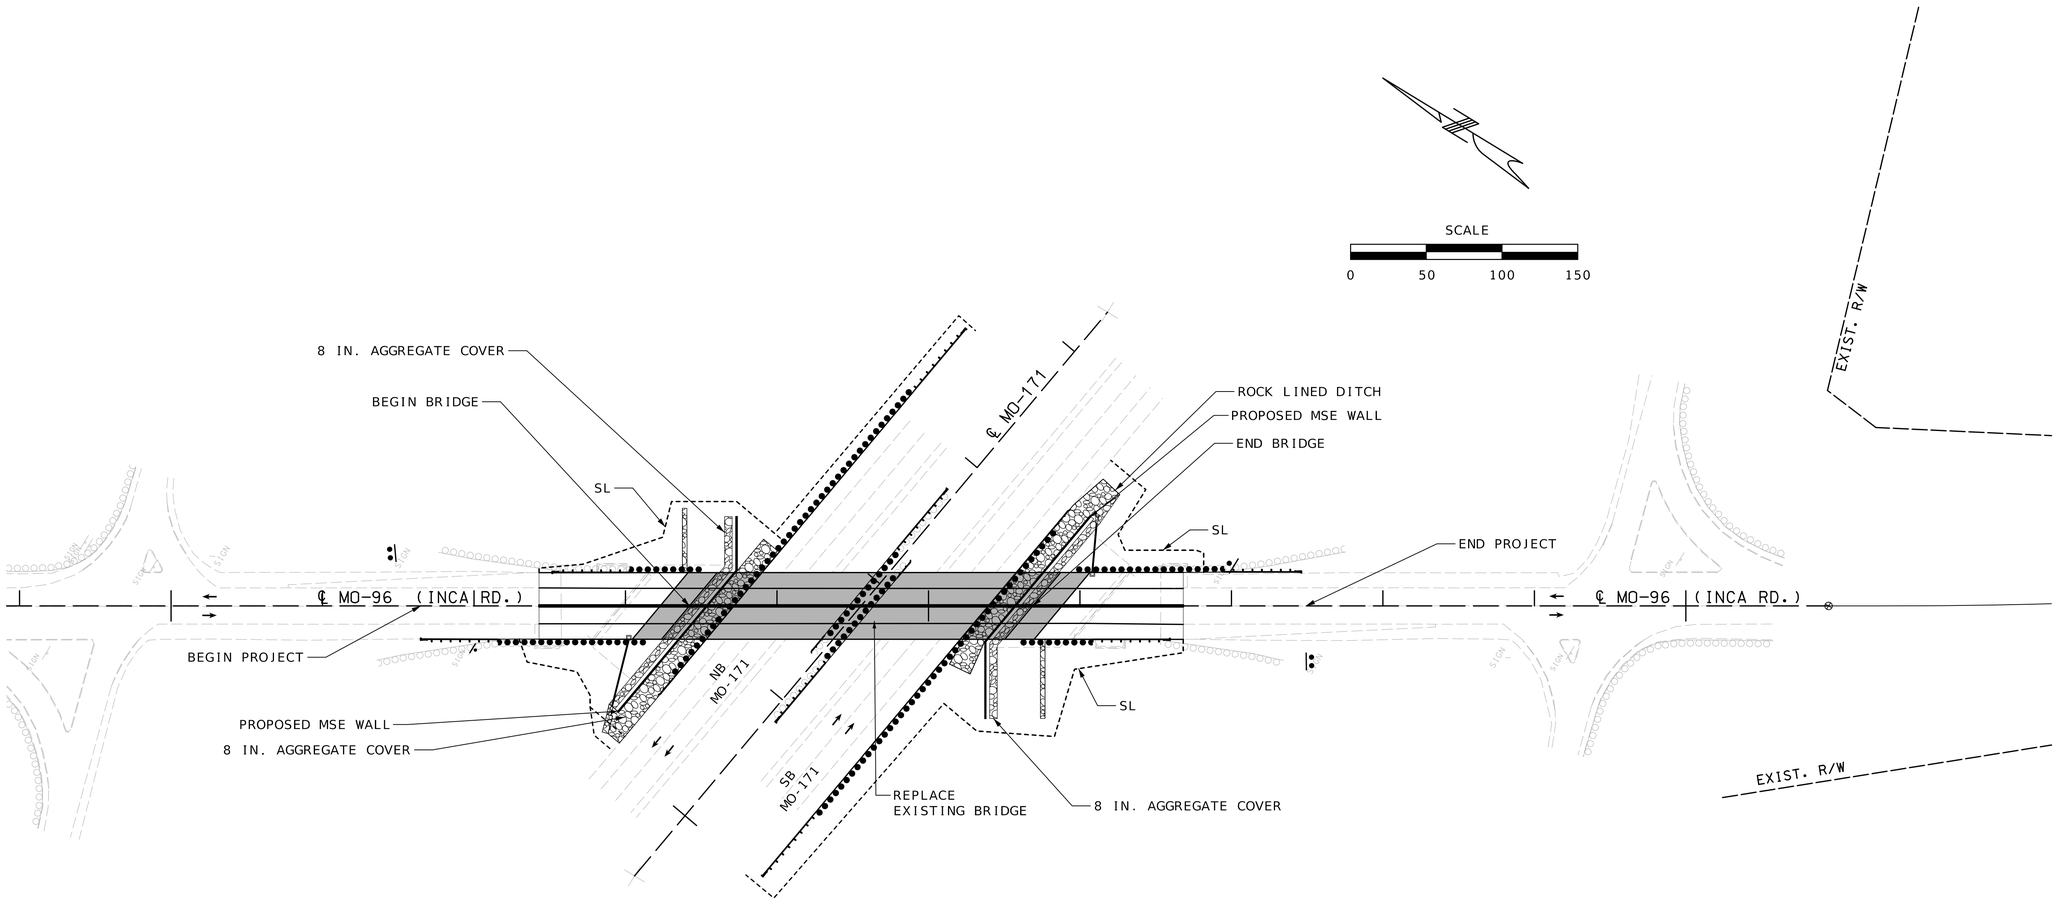

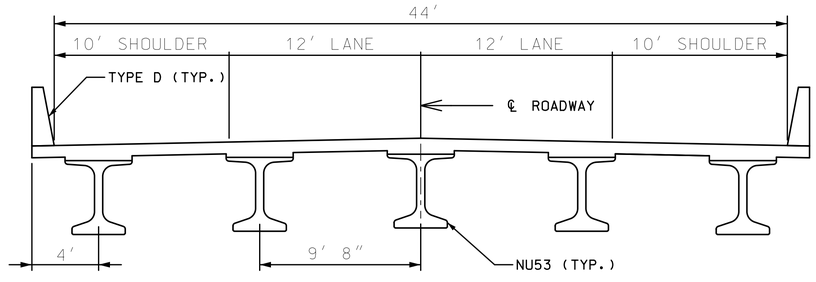

TYPICAL BRIDGE SECTION – ROUTE 96

STA. 833+42.22 TO STA. 835+68.78

APPROACH SLABS
STA. 833+22.87 TO STA. 833+42.22
STA. 835+68.78 TO STA. 835+88.13

NOT TO SCALE

OPTIONAL PAVEMENT DESIGNS			
BASE TYPE	HMA DESIGN	PCCP DESIGN	SHOULDER
6″ TYPE 5 AGGREGATE	10″ HMA 2″ BP-1 W/ PG 64-22 OVER 8″ BIT. BASE W/ PG64-22	9″ PCCP 9″ PCCP AT 15 FT. JOINTS W/ 1 ¼″ DOWELS	A2 SHOULDER OR FULL DEPTH

DATE PREPARED 9/22/2023
ROUTE 96 | STATE MO
DISTRICT SW | SHEET NO. 4
COUNTY
JOB NO.
CONTRACT ID.
PROJECT NO.
BRIDGE NO.

DESCRIPTION | DATE

IF A SEAL IS PRESENT ON THIS SHEET IT HAS BEEN ELECTRONICALLY SEALED AND DATED.

MISSOURI HIGHWAYS AND TRANSPORTATION COMMISSION
105 WEST CAPITOL
JEFFERSON CITY, MO 65102
1-888-ASK-MODOT (1-888-275-6636)

Bartlett & West
601 MONROE ST. SUITE 201 - JEFFERSON CITY, MO 65101
PHONE 573-634-3181
CERTIFICATE OF AUTHORITY NO. 000167 - ENGINEERING
WWW.BARTLETTWEST.COM