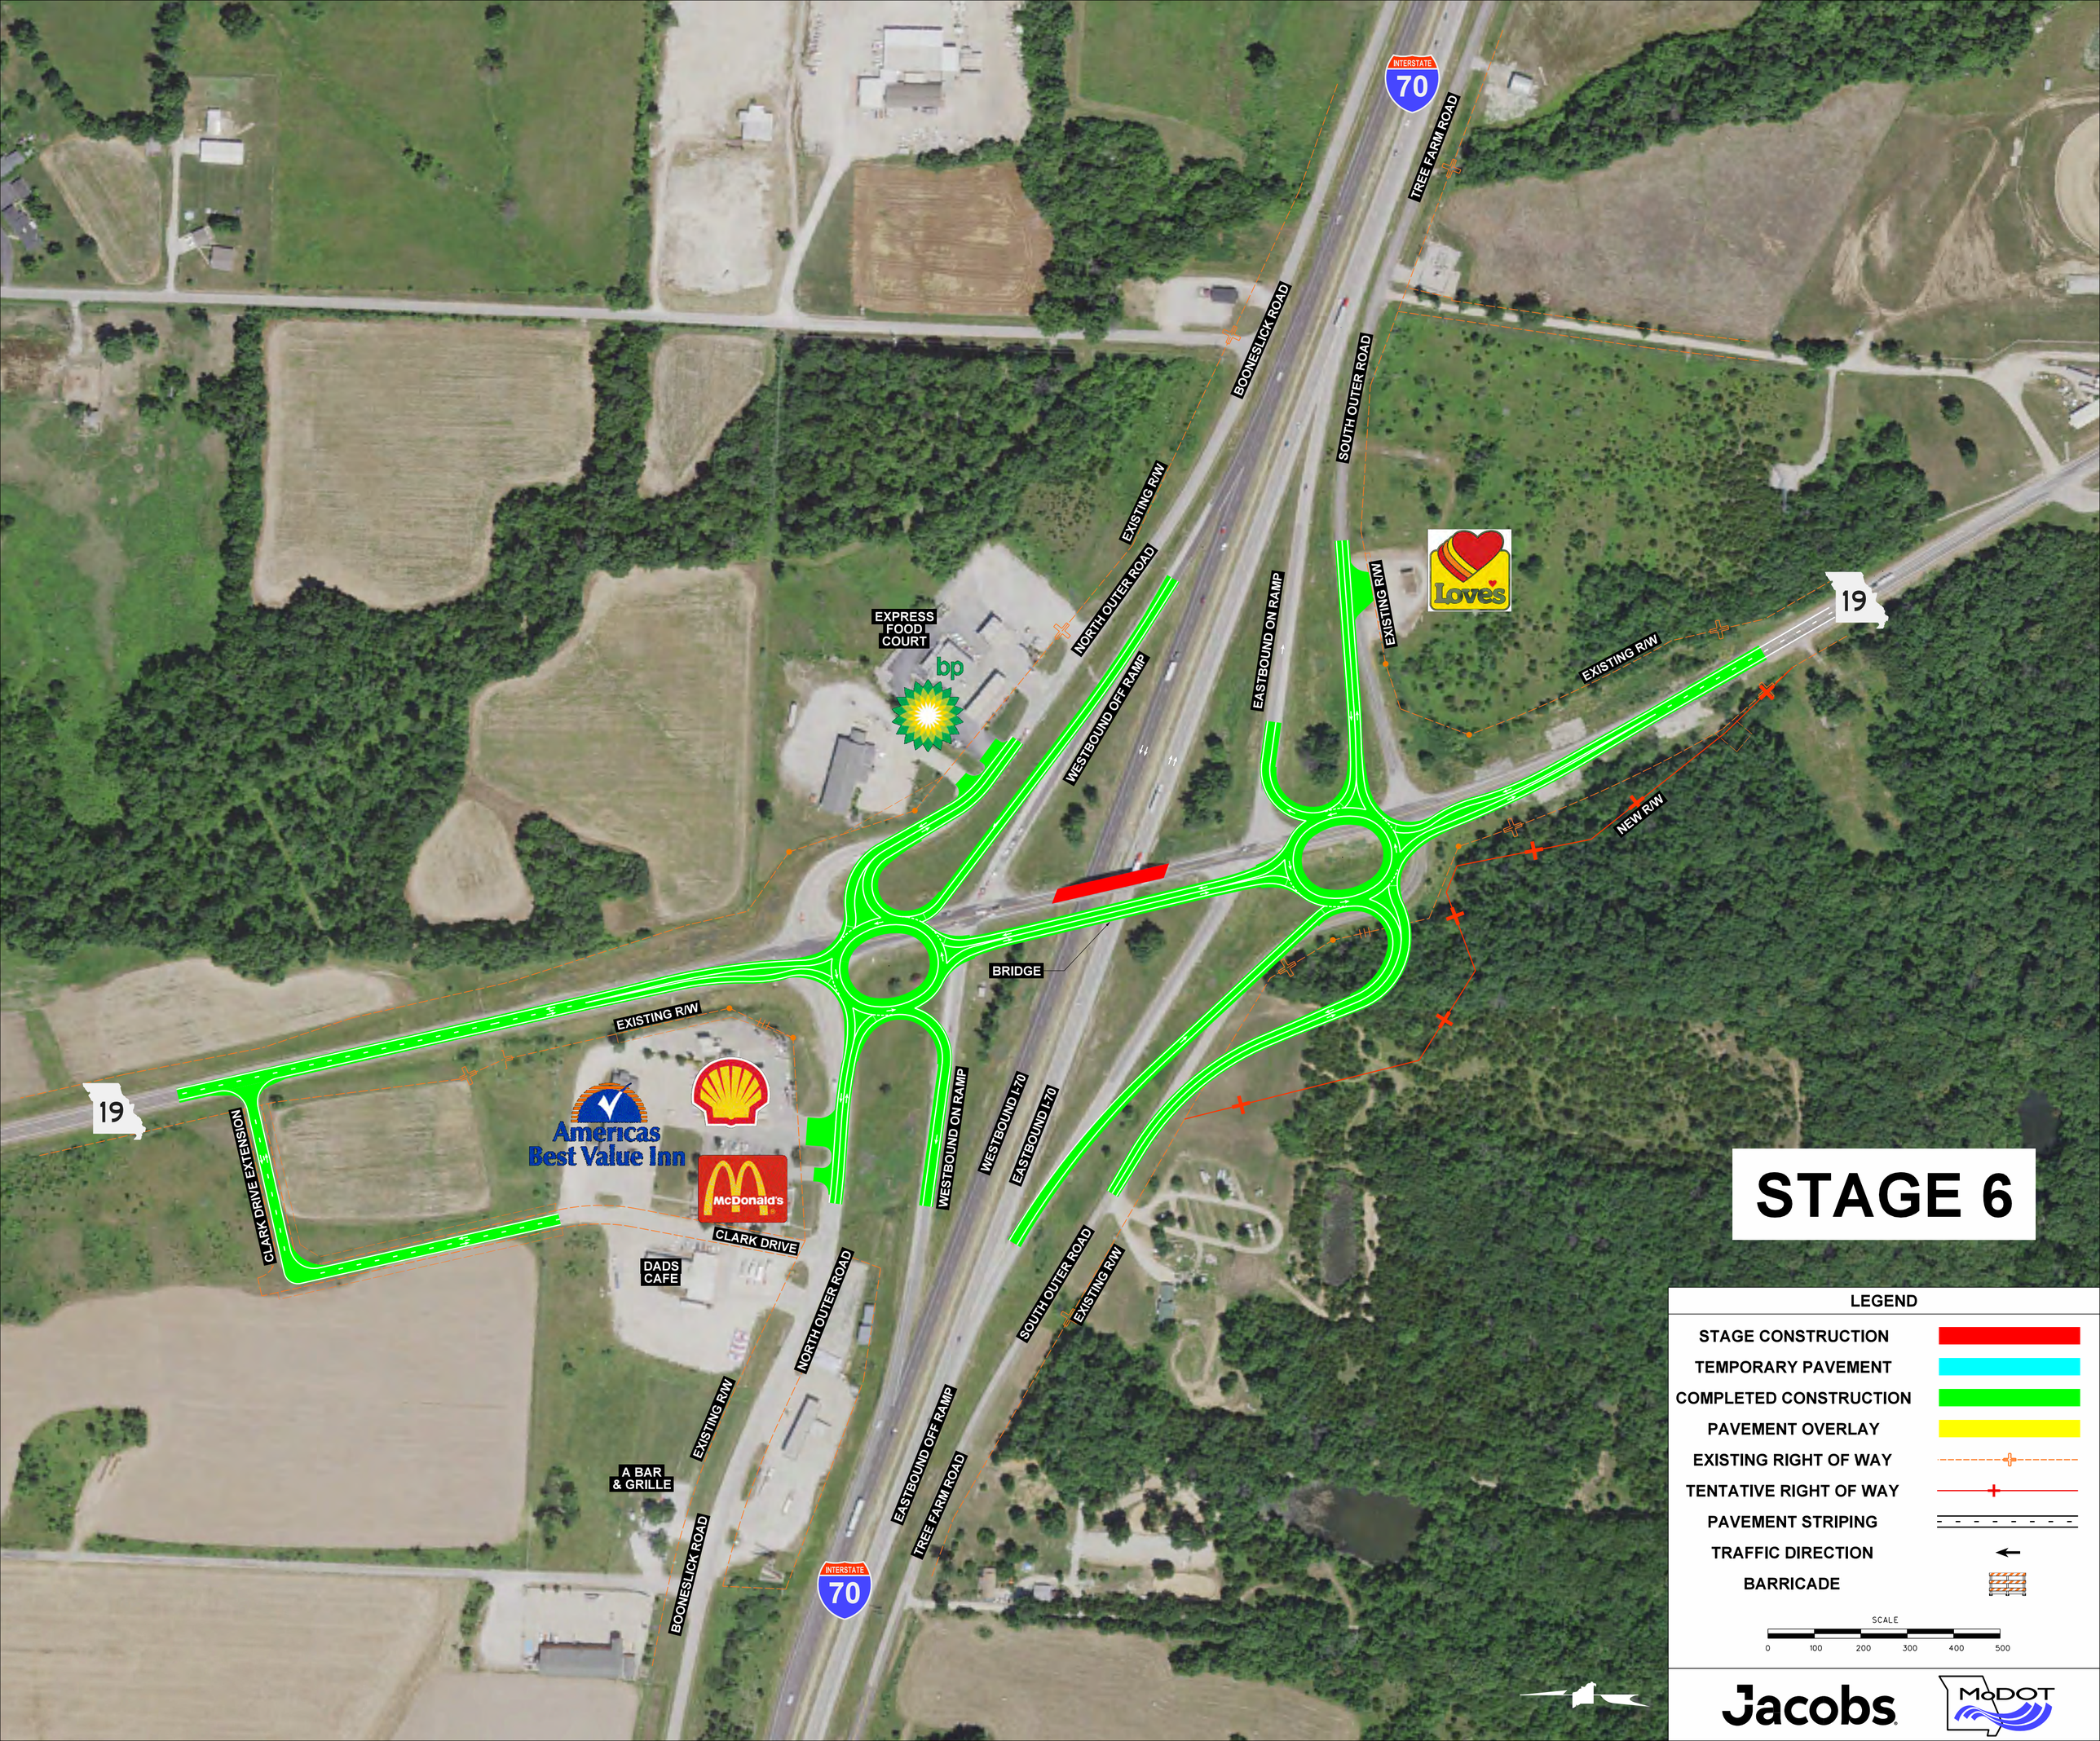
INTERSTATE
70
TREE FARM ROAD
BOONESLICK ROAD
SOUTH OUTER ROAD
EXISTING R/W
NORTH OUTER ROAD
EXPRESS FOOD COURT
bp
WESTBOUND OFF RAMP
EASTBOUND ON RAMP
EXISTING R/W
Loves
19
EXISTING R/W
NEW R/W
BRIDGE
EXISTING R/W
19
CLARK DRIVE EXTENSION
Americas Best Value Inn
McDonald's
CLARK DRIVE
DADS CAFE
WESTBOUND ON RAMP
WESTBOUND I-70
EASTBOUND I-70
NORTH OUTER ROAD
SOUTH OUTER ROAD
EXISTING R/W
EXISTING R/W
A BAR & GRILLE
BOONESLICK ROAD
EASTBOUND OFF RAMP
TREE FARM ROAD
INTERSTATE
70
STAGE 6
LEGEND
STAGE CONSTRUCTION
TEMPORARY PAVEMENT
COMPLETED CONSTRUCTION
PAVEMENT OVERLAY
EXISTING RIGHT OF WAY
TENTATIVE RIGHT OF WAY
PAVEMENT STRIPING
TRAFFIC DIRECTION
BARRICADE
SCALE
0
100
200
300
400
500
Jacobs
MoDOT