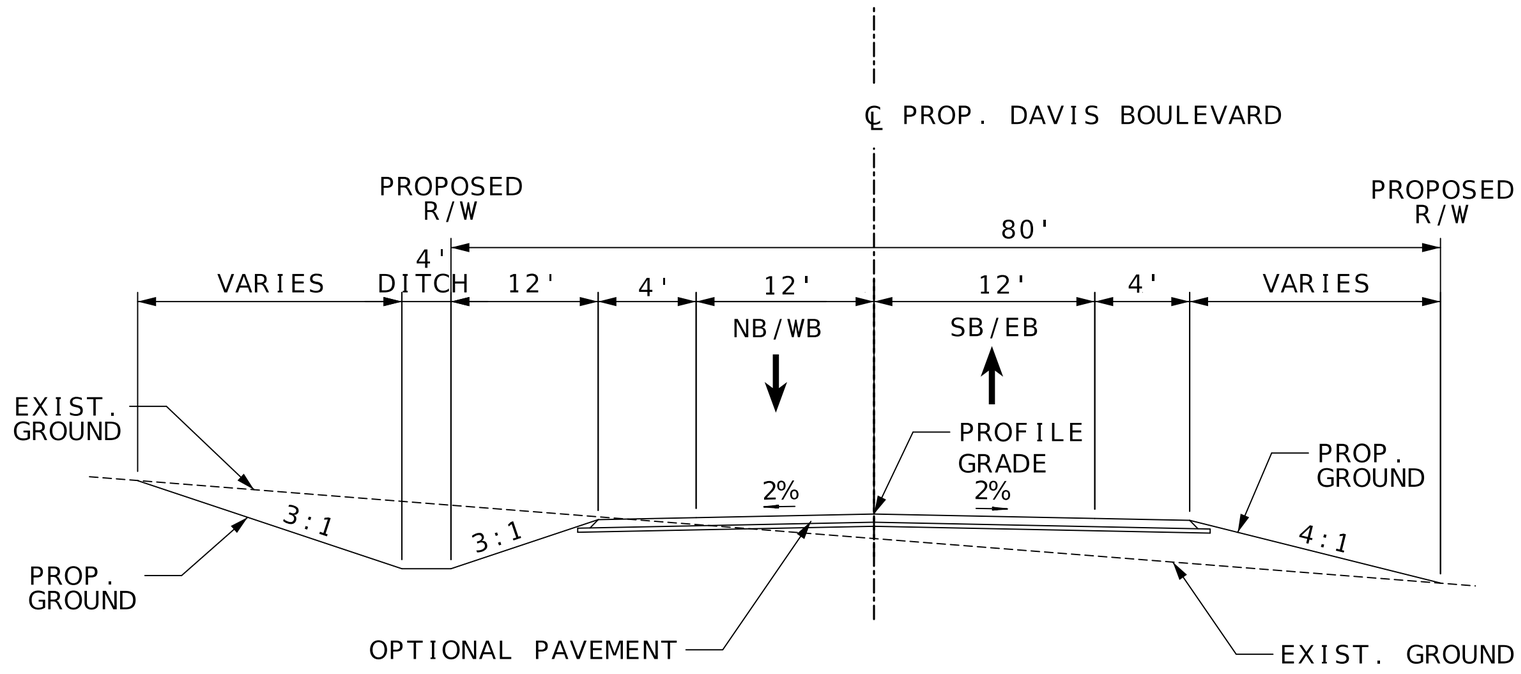

PROP. DAVIS BOULEVARD

STA. 94+65.00 TO STA. 107+00.00

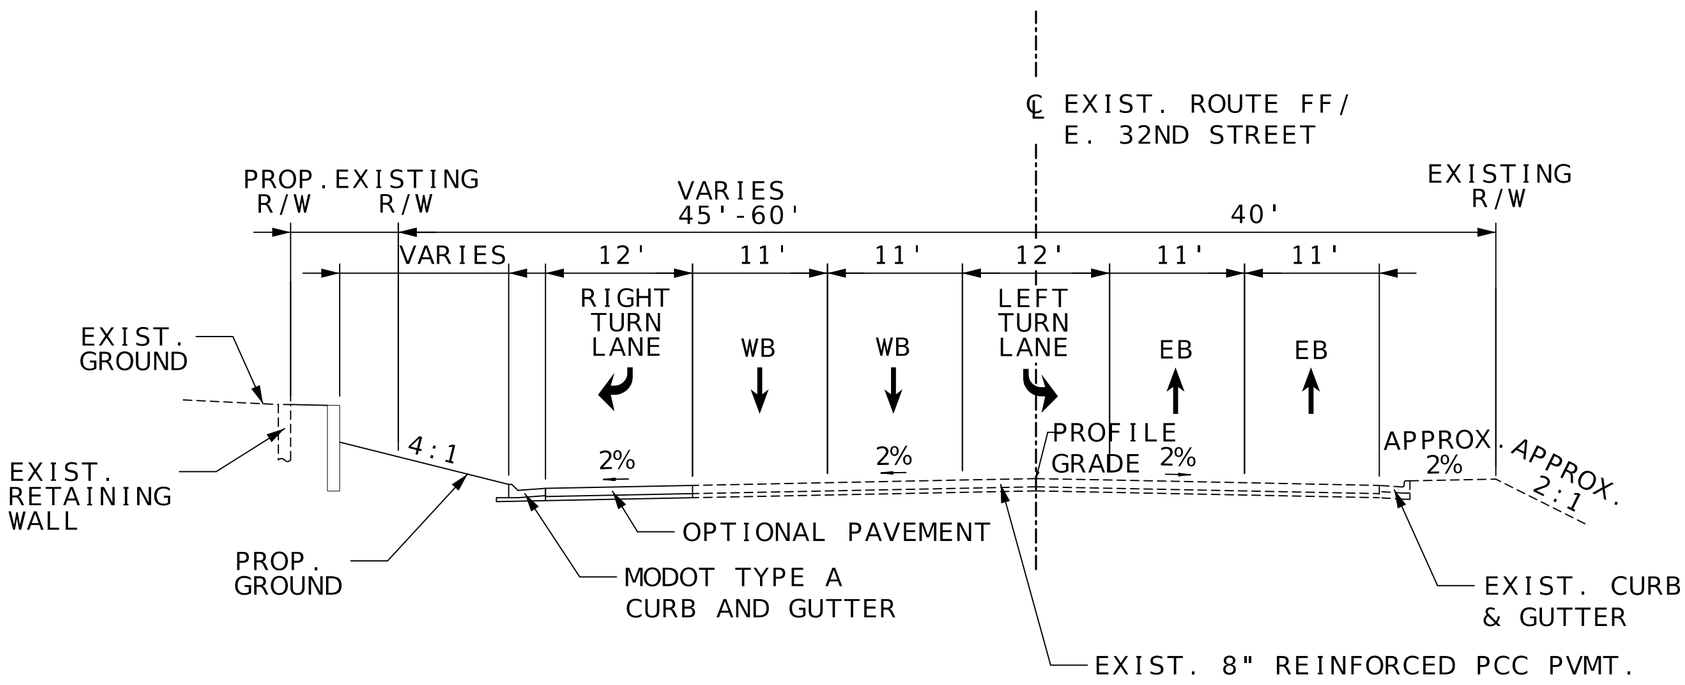

PROPOSED RTE. FF/ E. 32ND ST.

STA. 35+13.88 TO STA. 39+28.96

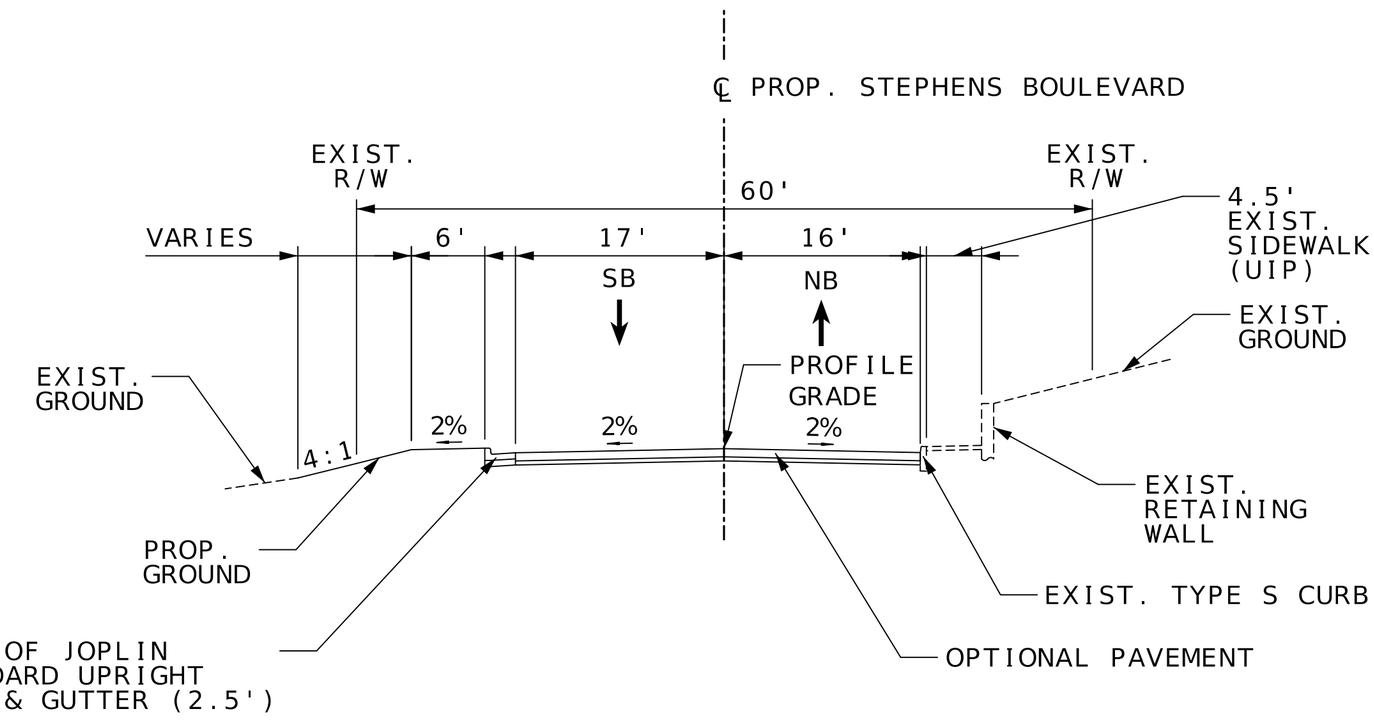

PROP. STEPHENS BOULEVARD

STA. 11+14.83 TO STA. 12+52.32

Bartlett & West

601 MONROE ST. SUITE 201 - JEFFERSON CITY, MO 65101
PHONE 573-634-3181
CERTIFICATE OF AUTHORITY NO. 000167 - ENGINEERING
WWW.BARTLETTWEST.COM

Hg Consult Inc engineers planners

9111 NE 79th Street; Kansas City, MO 64158; (816)912-4720
Hg CONSULT, INC.
PRO. ENGINEER 2010005873

MISSOURI HIGHWAYS AND TRANSPORTATION COMMISSION

MoDOT

105 WEST CAPITOL
JEFFERSON CITY, MO 65102
1-888-ASK-MODOT (1-888-275-6636)